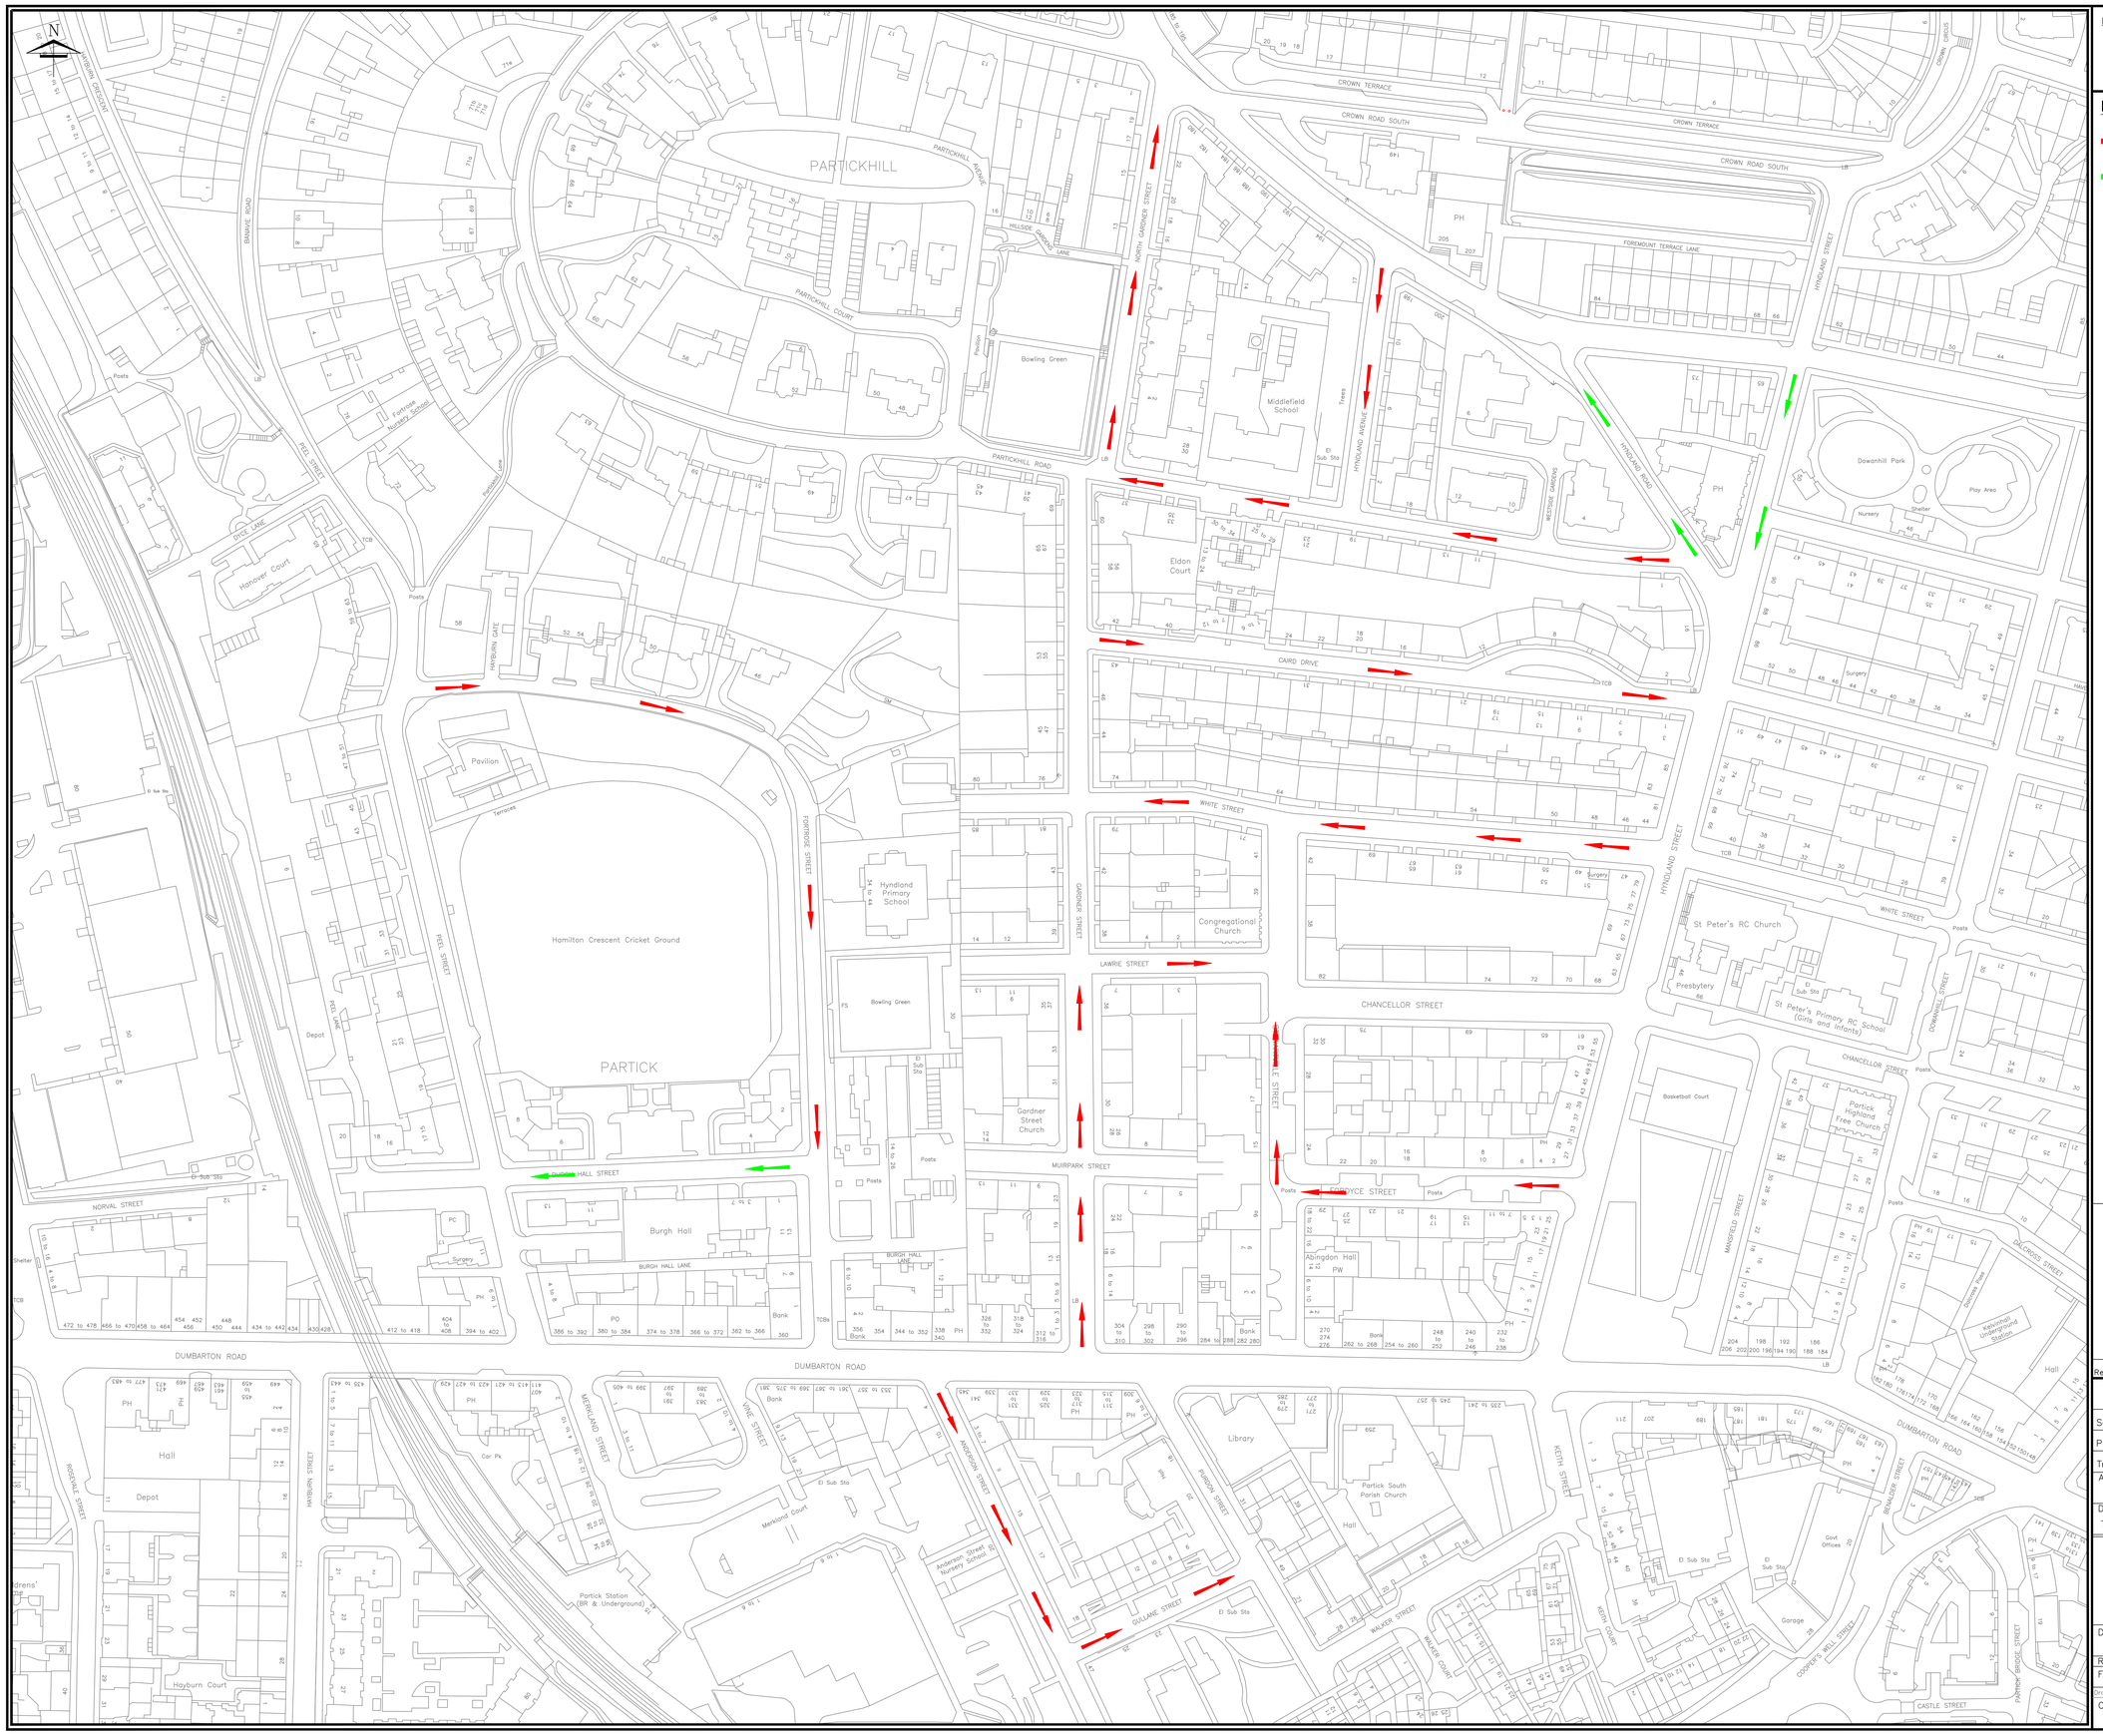


Notes:

© Crown Copyright [and database rights] 2017. All rights reserved. OS Licence Number 100023379. You are not permitted to copy, sub-license, distribute or sell any of this data to third parties in any form.

KEY:

- New One Way System
- Existing One Way System

Rev:	Date:	Revisions	Checked Date:	Appvd Date:

Glasgow City Council

Scale	: N.T.S.	Date	: JUNE 2017
Prepared by	: MW	Checked by	: AB
Traced by	: MW	Approved by	: T&RS

Acting Director of Land and Environmental Services:
George Gillespie BEng (Hons) CEng MICE

Design Office:
Traffic & Road Safety, 231 George Street, Glasgow G1 1RX

PARTICK – ONE WAYS

Drawing No: 015

Rev:

File No:

Drawing Status: Prelim. | Tender | Contract | Record

Client:

Original Drawing Size: 841*1189 (A0)