

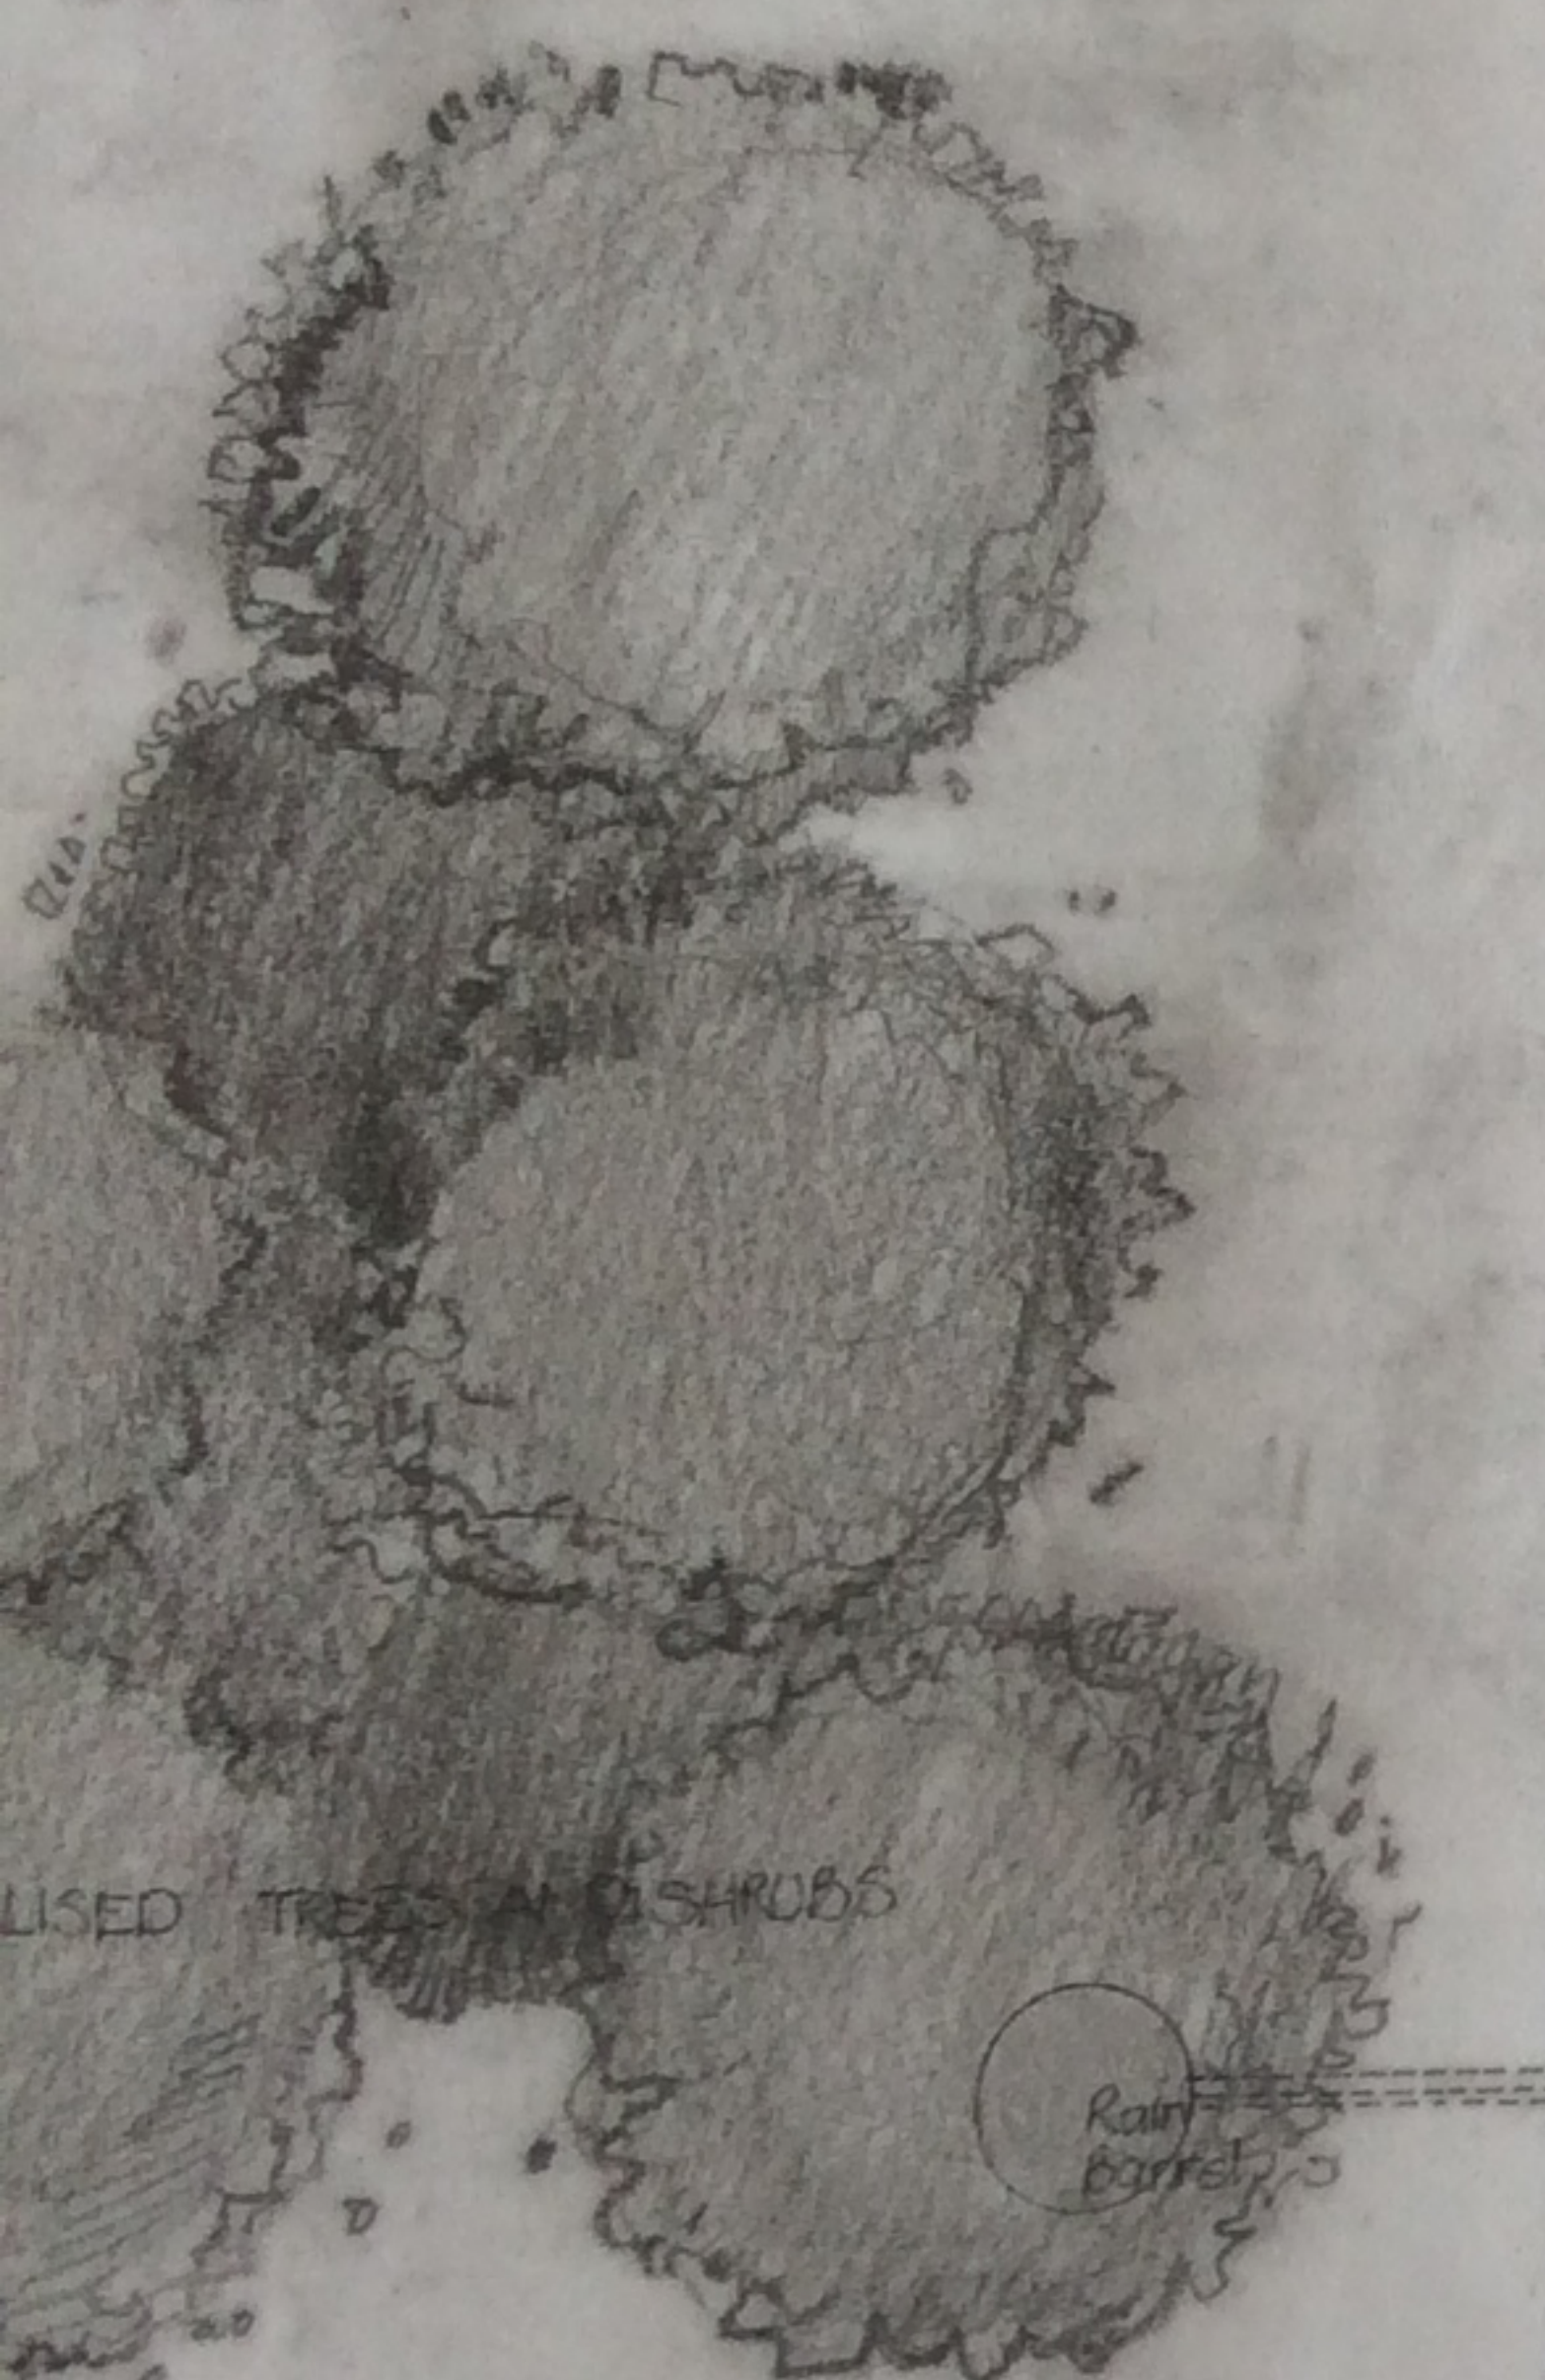
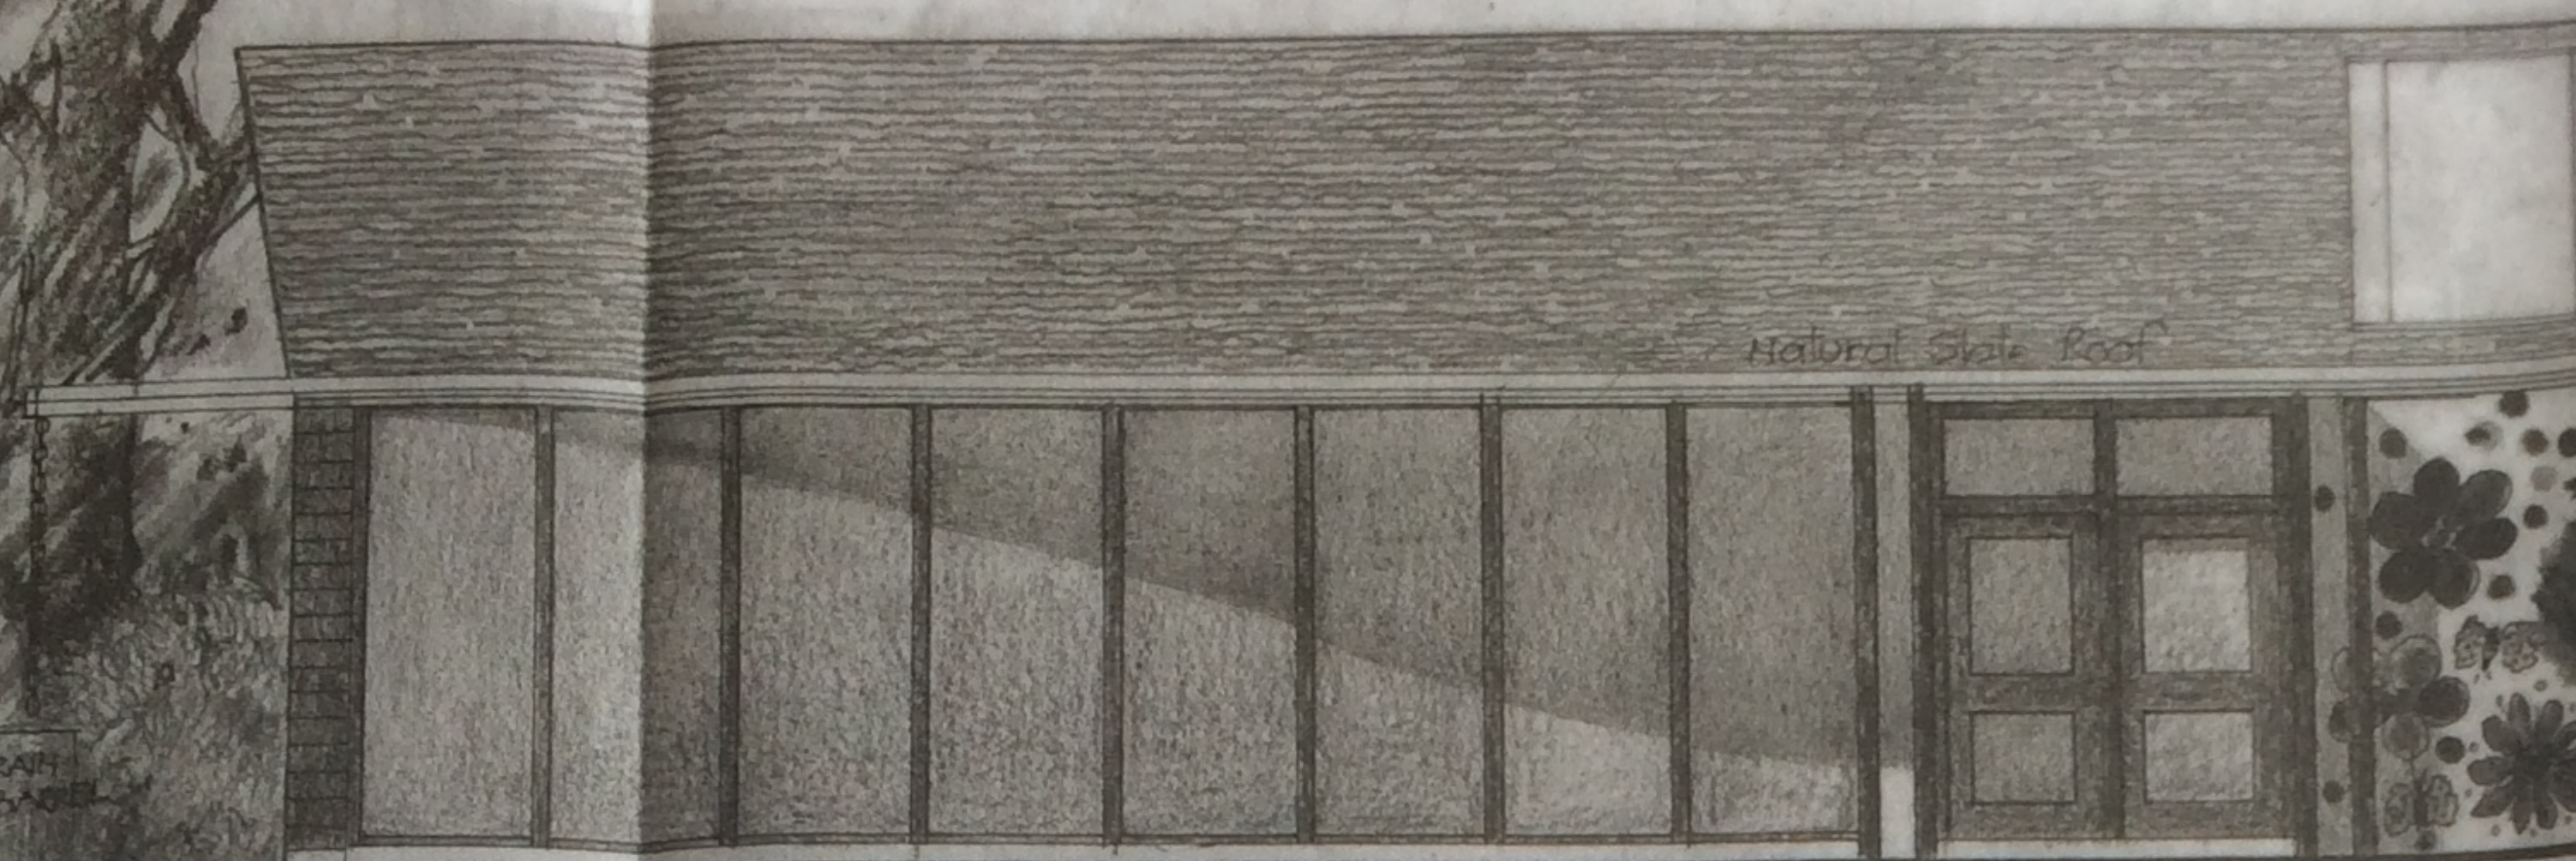


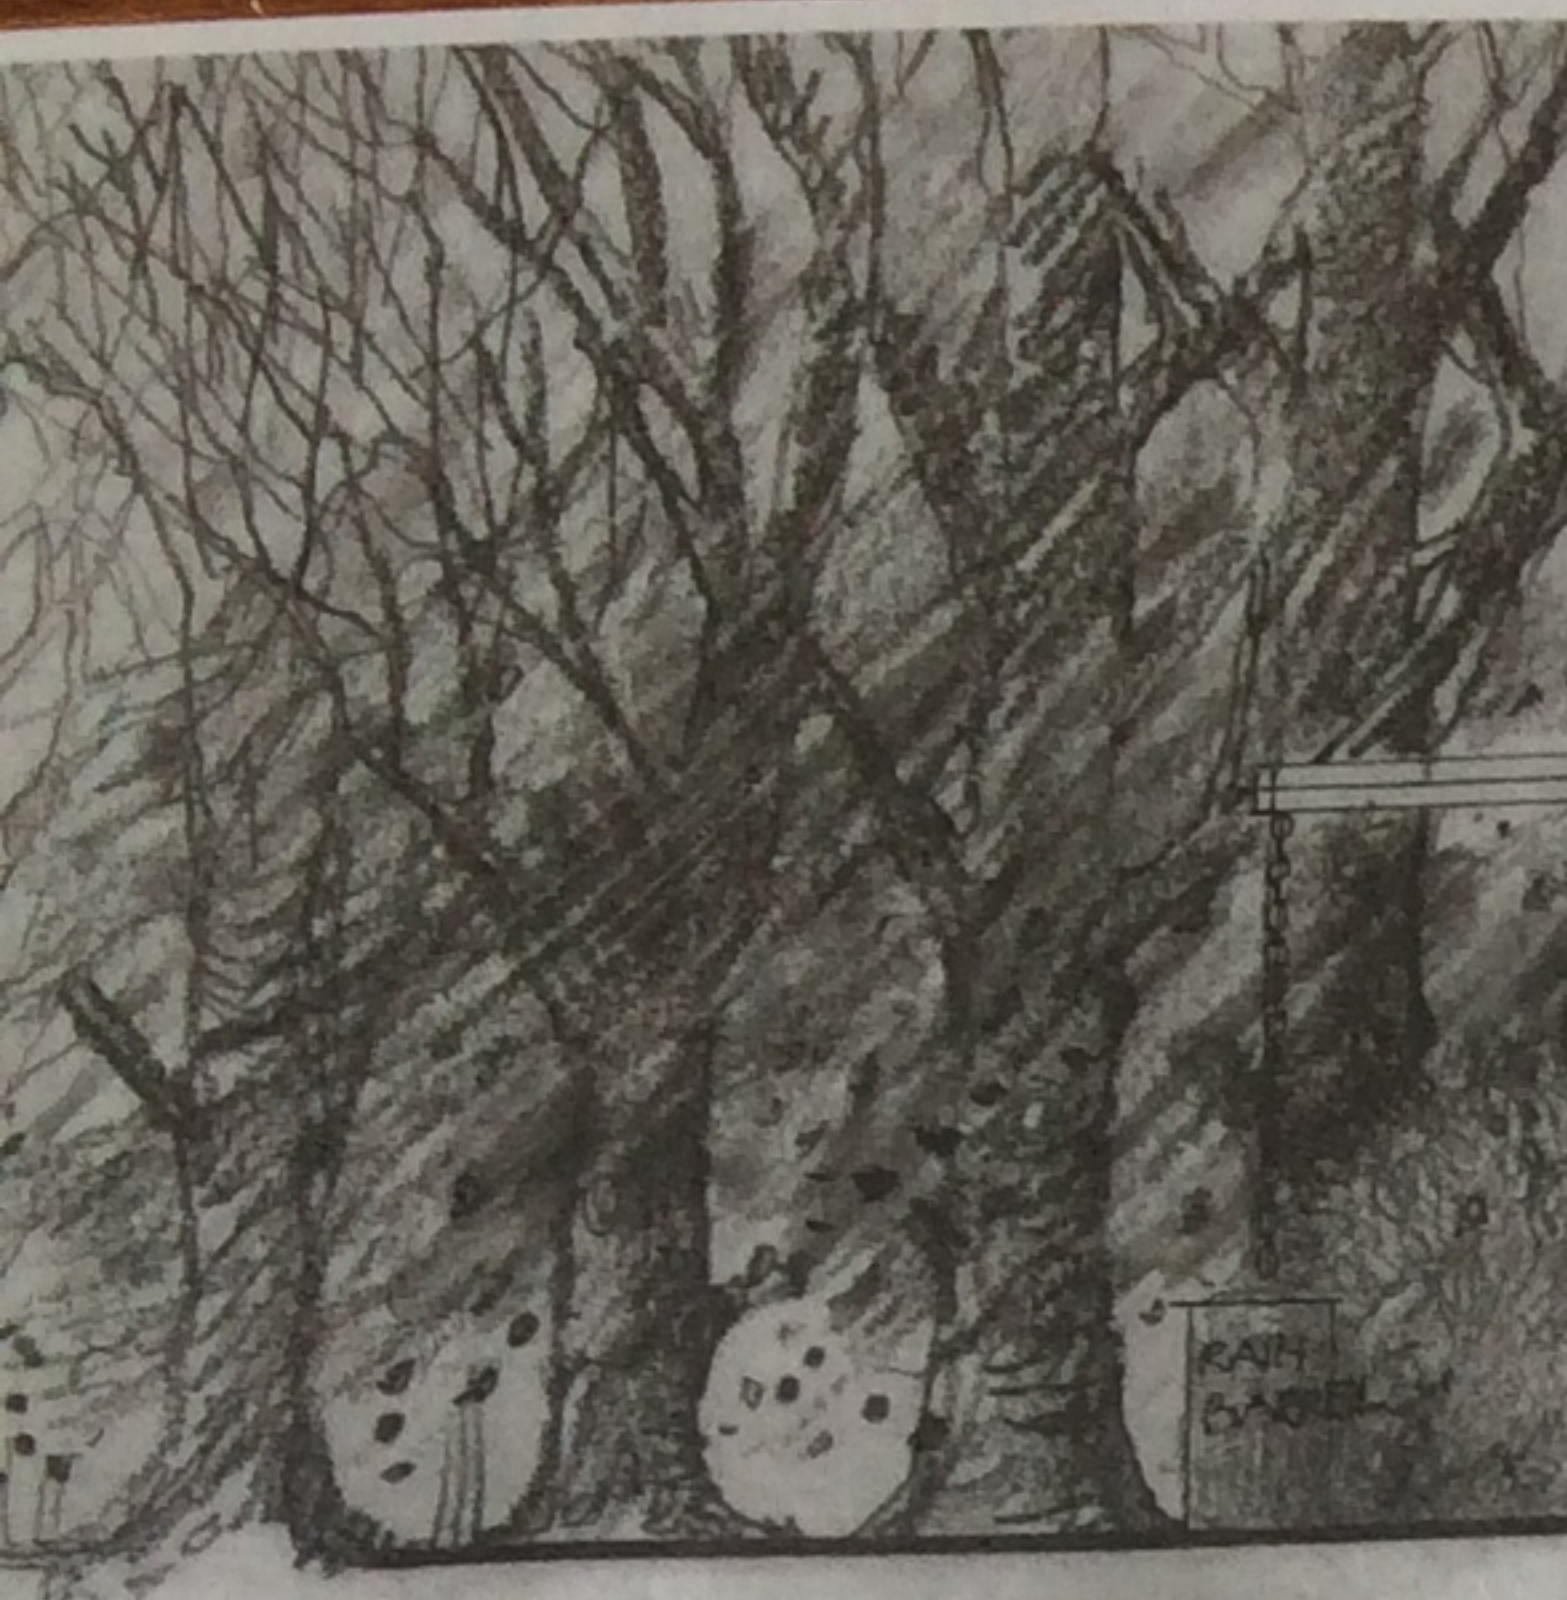


PROPOSED ELEVATION TO THE NORTH EAST scale: 1:50


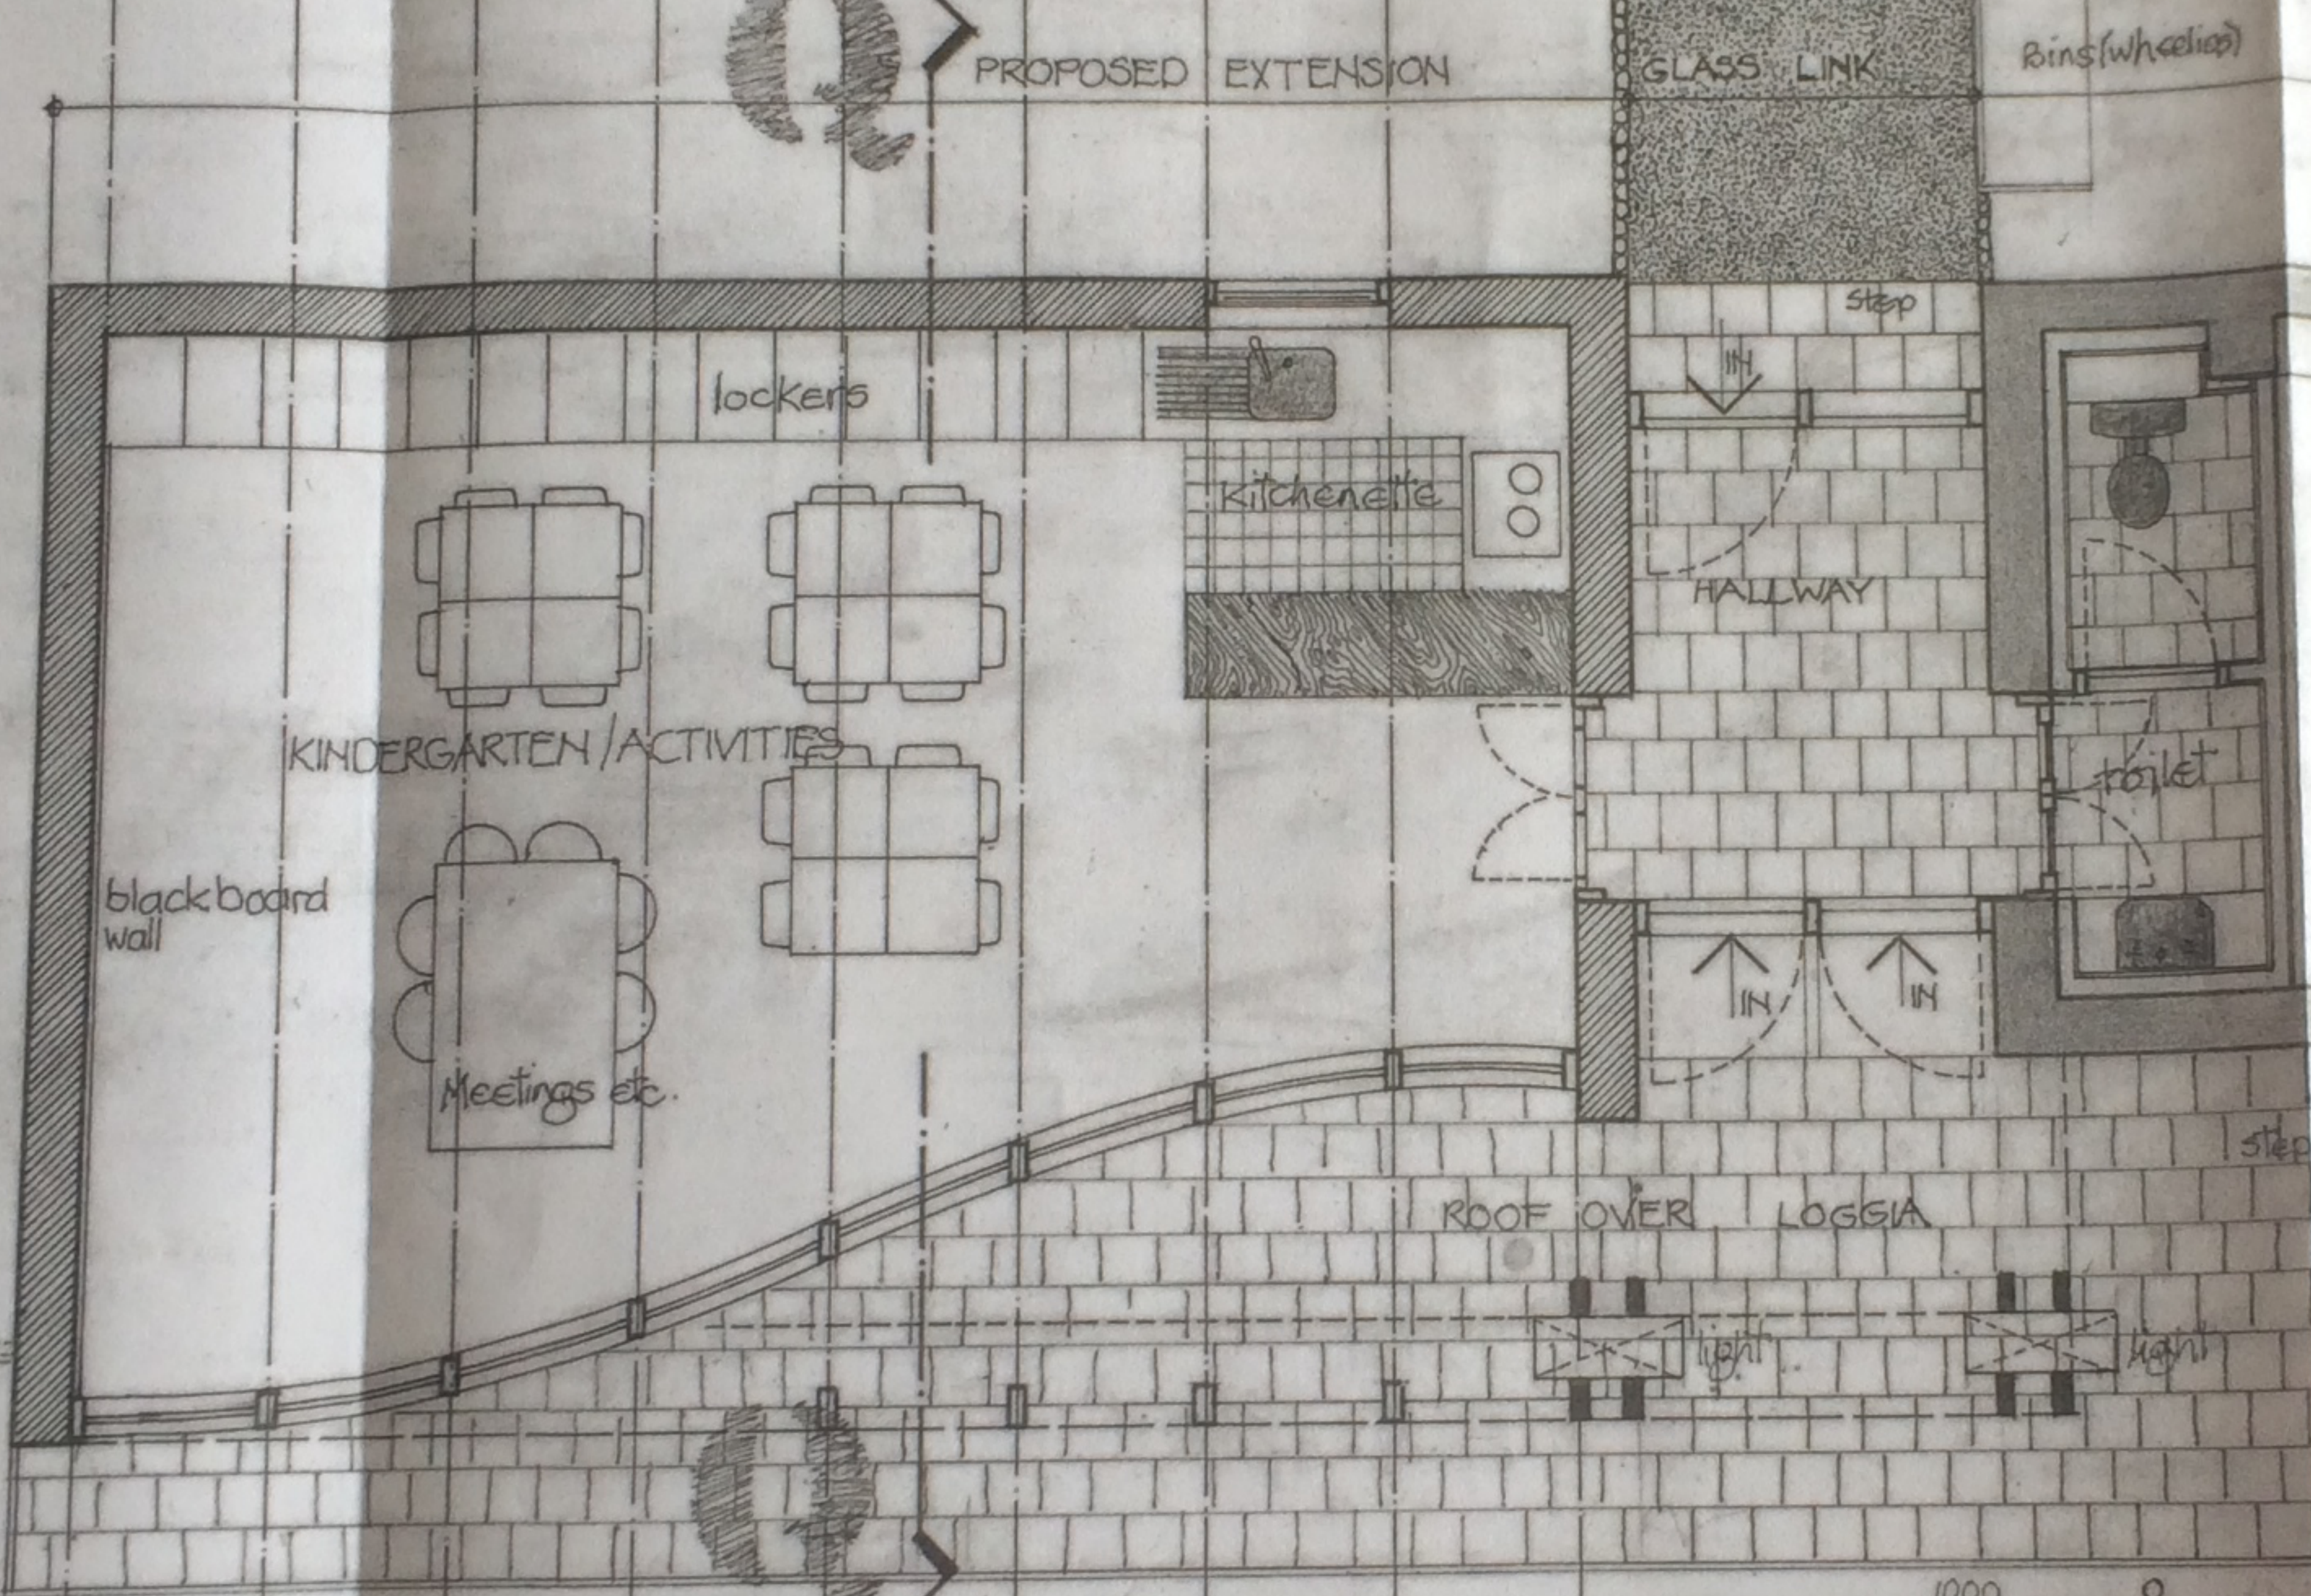


PROPOSED PLAN OF KINDERGARTEN/ACTIVITY CENTRE

scale 1:50

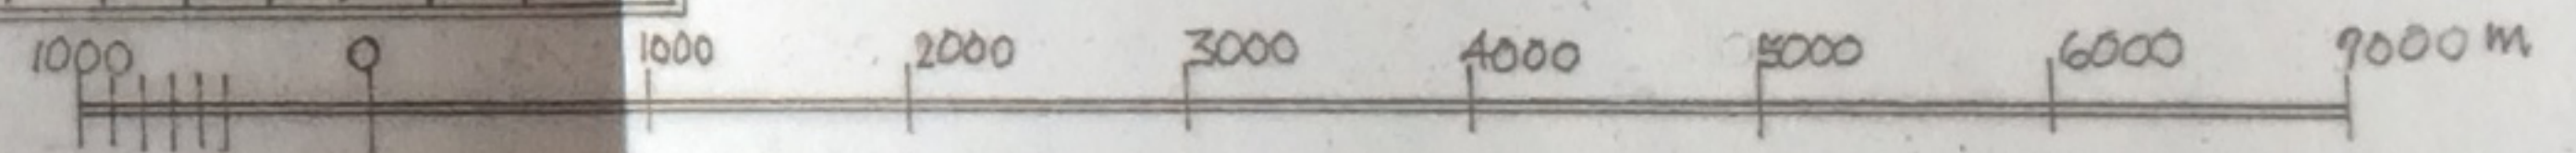

NOTE: THE DRAWING IS FOR PURPOSES ONLY

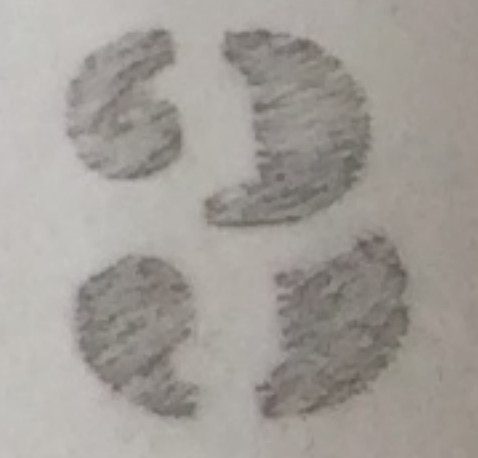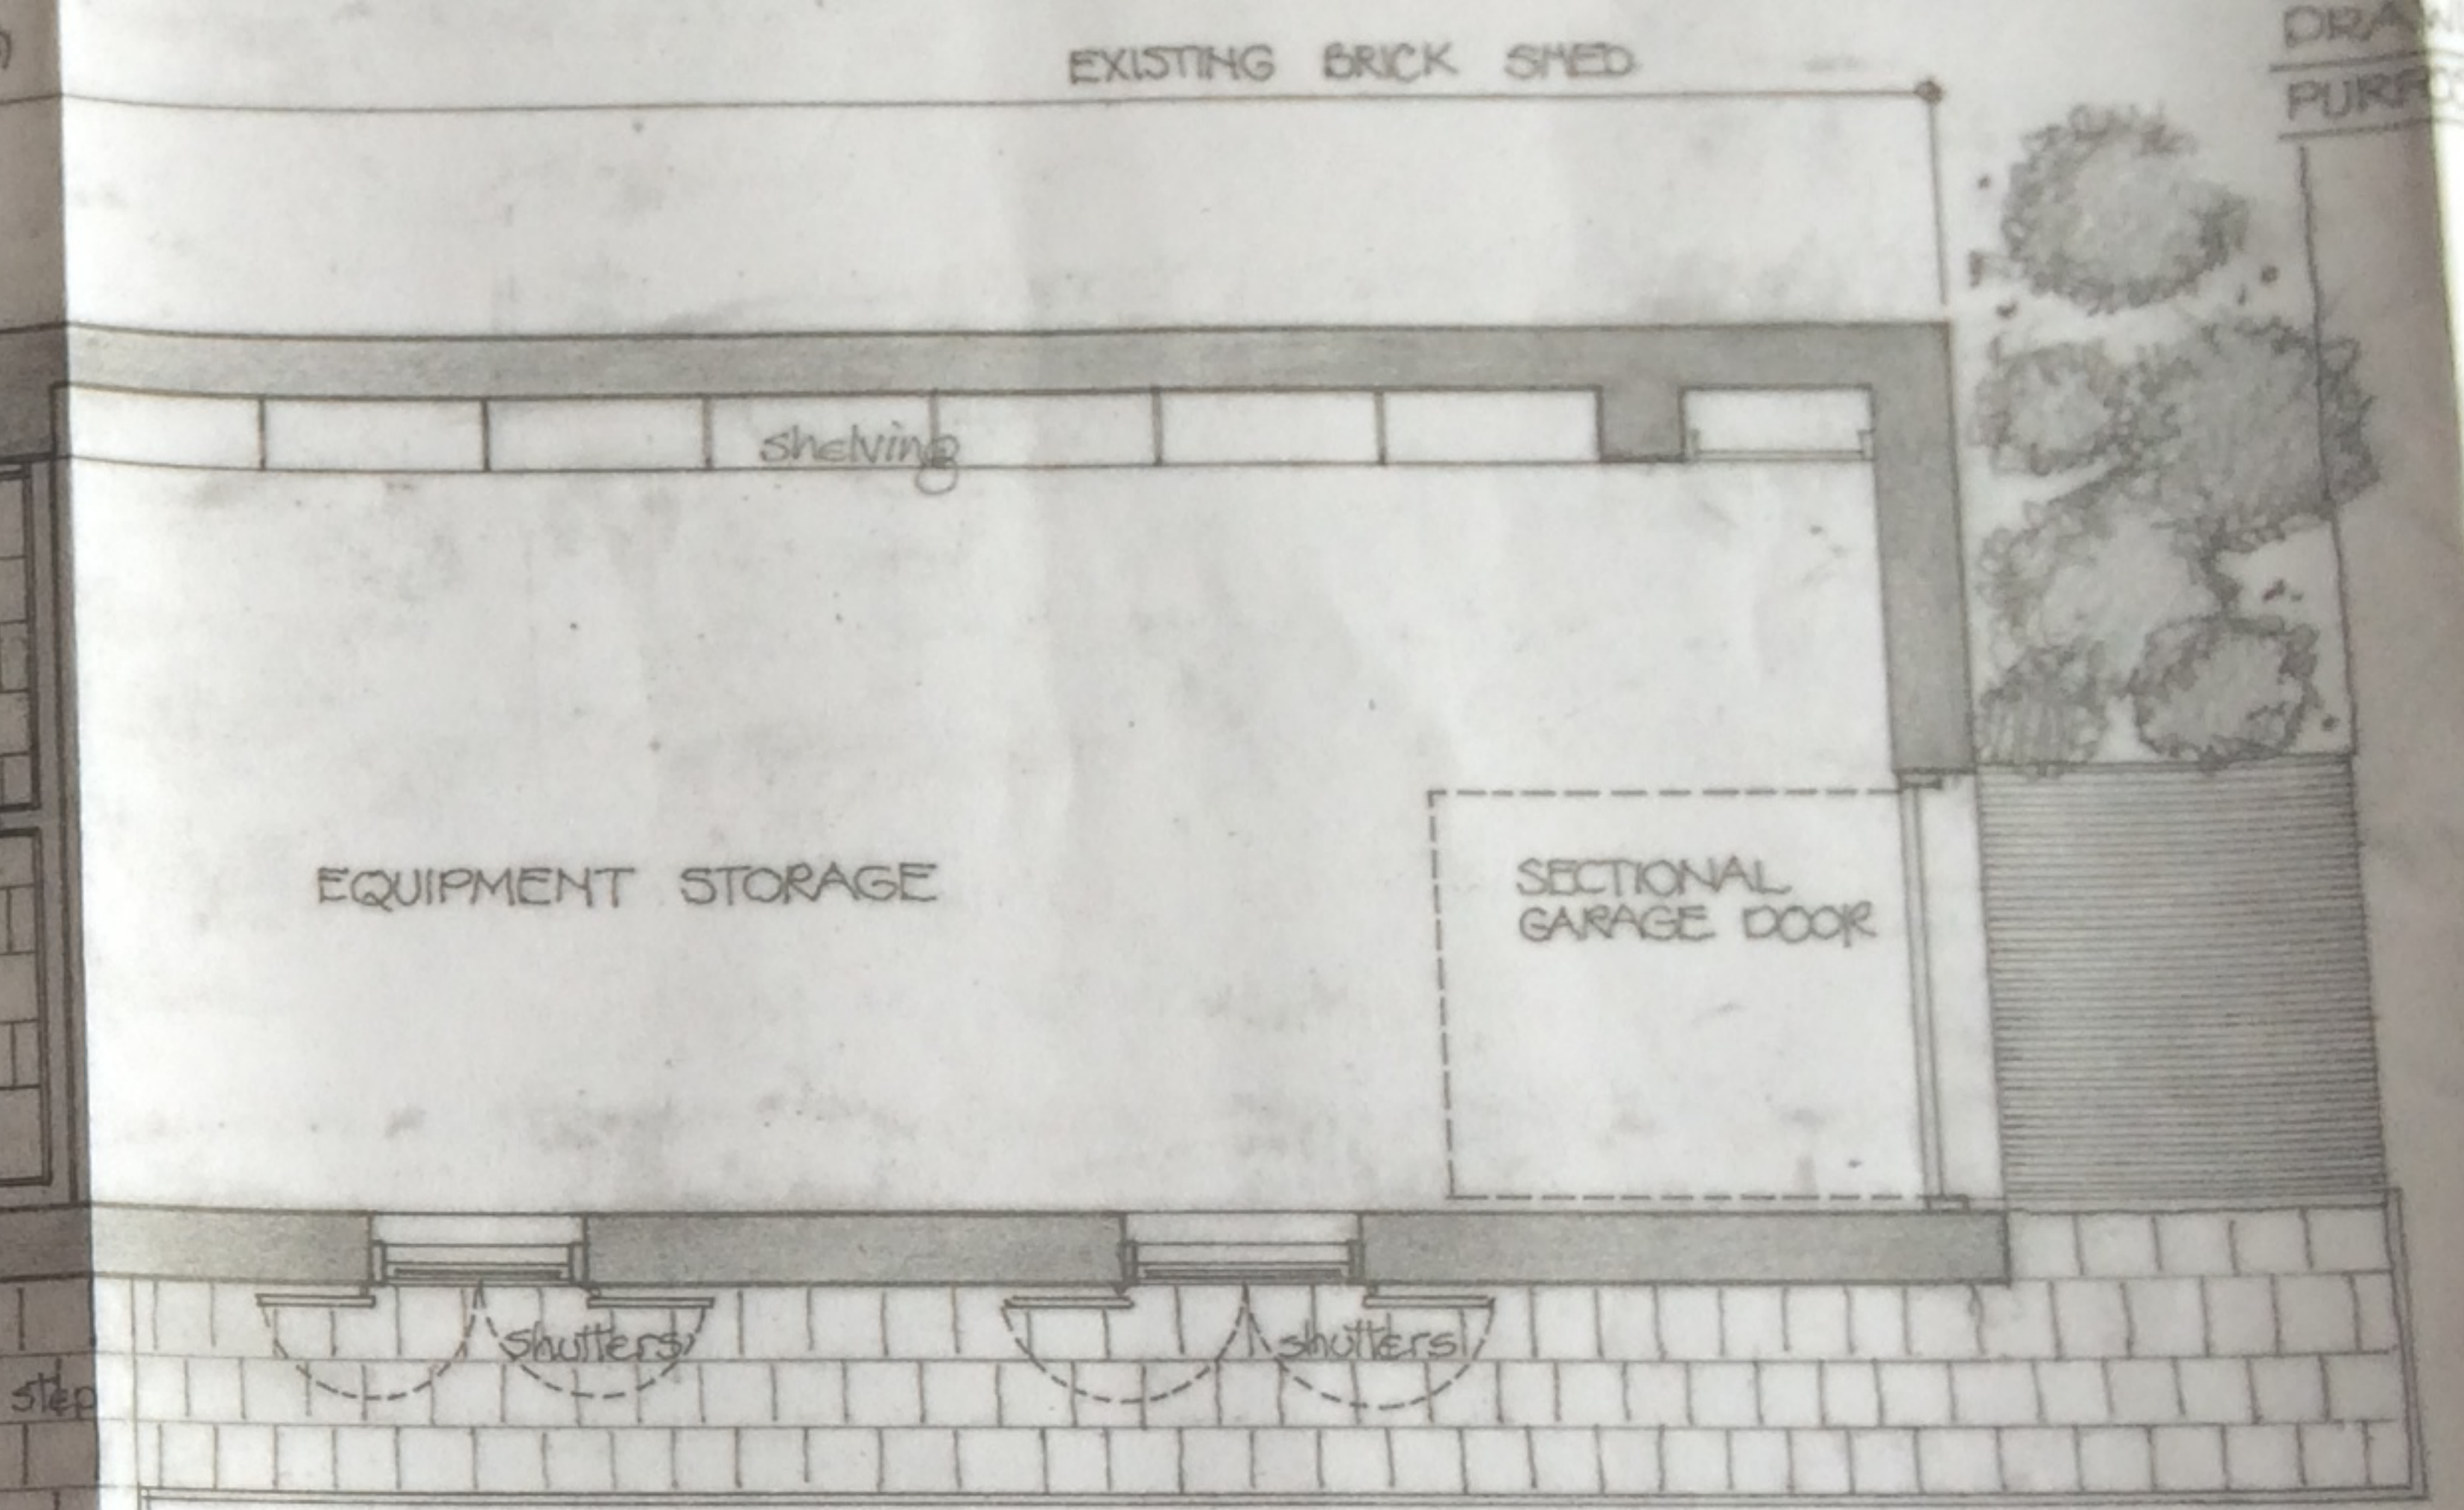

TH ALE 108 mod